


Single partition wall

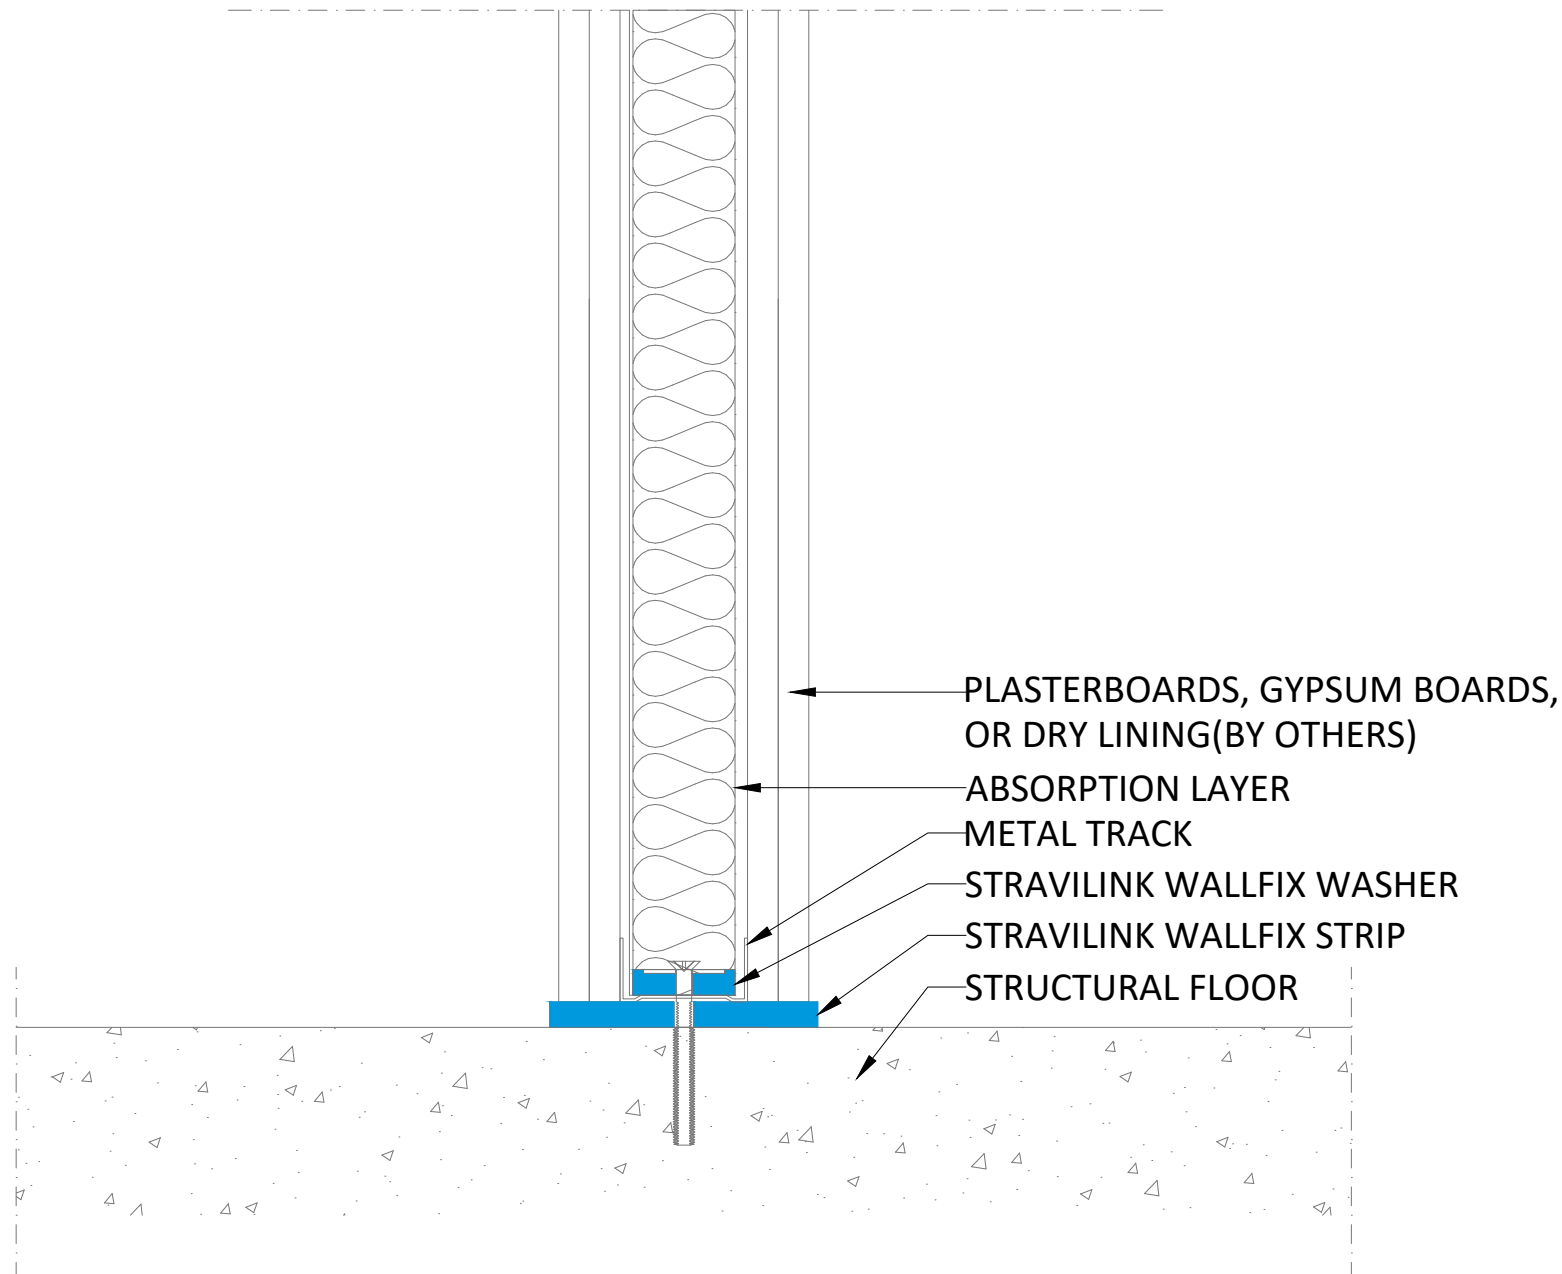

Notes

Legend

First submission	13/05/2025	LCH	A
Revision Description	Date	Drawn	Rev.

Load table

Drawing based on



342 N. Queen St., Warehouse D
Lancaster, PA 17603
United States
PH:+1 (888) 454-6236
info-us@cdm-stravitec.com
www.cdm-stravitec.com

This drawing is exclusive property of CDM Stravitec, any reproduction or communication to third parties without prior authorisation is prohibited.

Stravilink WallFix US-CA
Single Partition Wall

Typical Cross Section - Stravilink
WallFix (US-CA)-01

Drawn

LCH	13/05/2025
-----	------------

Design

— — — — —

Check:


JMI

Scale:


Format:



is,

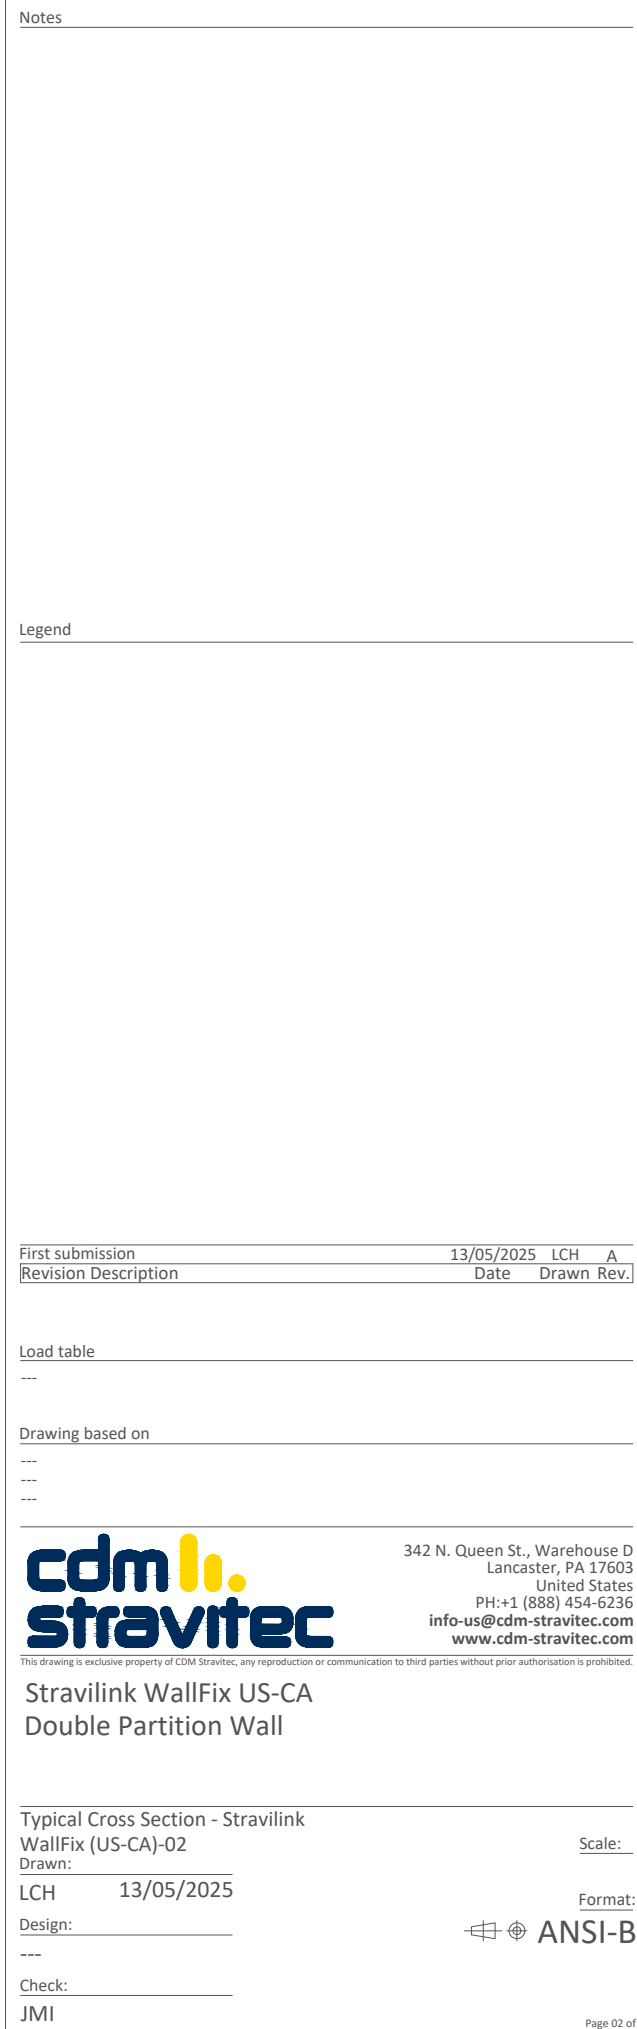

Wall lining system

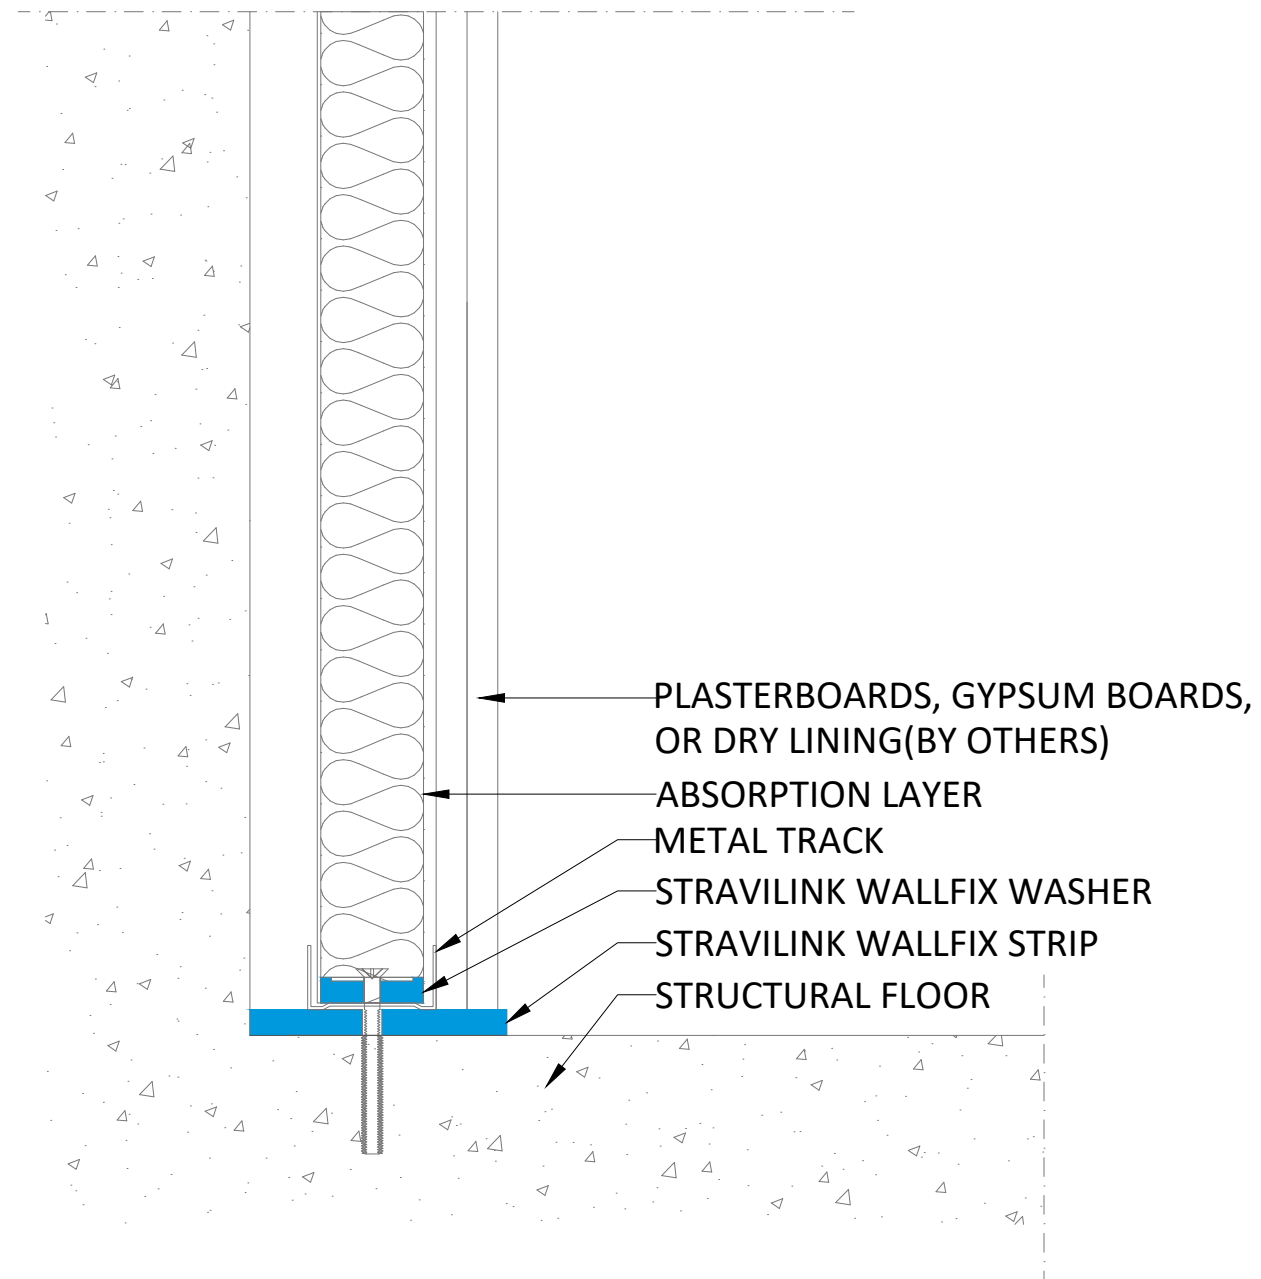

Notes

Legend

First submission	13/05/2025	LCH	A
Revision Description	Date	Drawn	Rev.

Load table

Drawing based on



342 N. Queen St., Warehouse D
Lancaster, PA 17603
United States
PH:+1 (888) 454-6236
info-us@cdm-stravitec.com
www.cdm-stravitec.com

Stravilink WallFix US-CA Wall Lining System

Typical Cross Section - Stravilink
WallFix (US-CA)-03

Drawn:

LCH	13/05/2025
-----	------------

Design:

Check:

JMI

Scale: _____

Format:

