


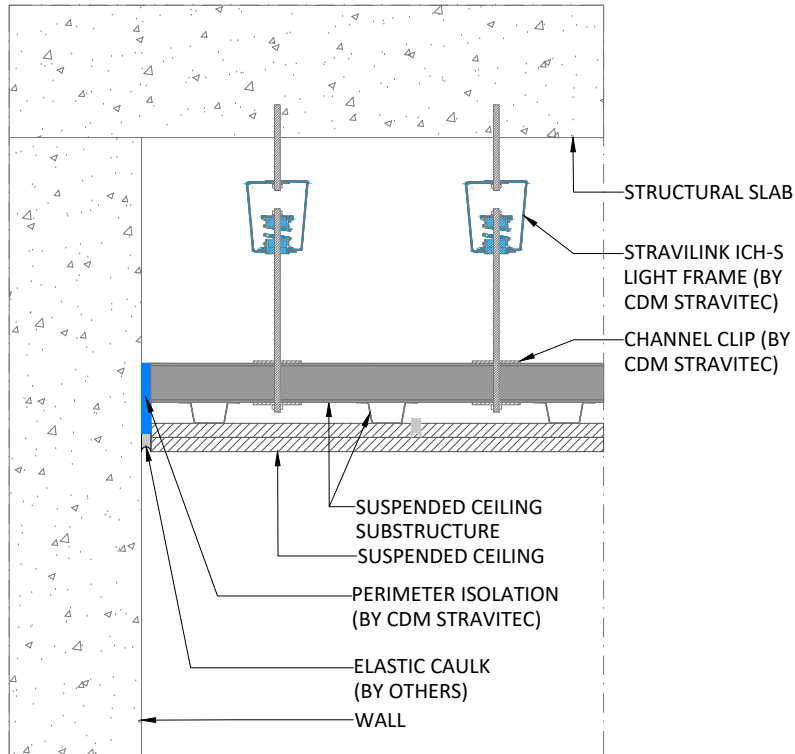

Notes

Legend

First submission	07/05/2026	LCH	A
Revision Description	Date	Drawn	Rev.

Load table

Drawing based on

cdm
stravitec

100 Sunrise Avenue, Unit 202
Toronto, Ontario, M4A 1B3
Canada
PH: +1 905 265 7401
info-ca@cdm-stravitec.com
www.cdm-stravitec.com

This drawing is exclusive property of CDM Stravitec, any reproduction or communication to third parties without prior authorisation is prohibited.

STRAVILINK ICH-S LIGHT FRAME Suspended from ceiling

TYPICAL CROSS SECTION


Drawn:
LCH 07/05/2026

Design:
JMI

Check:
JMI

Scale:
1 1/2" = 1'

Format:
ANSI-A

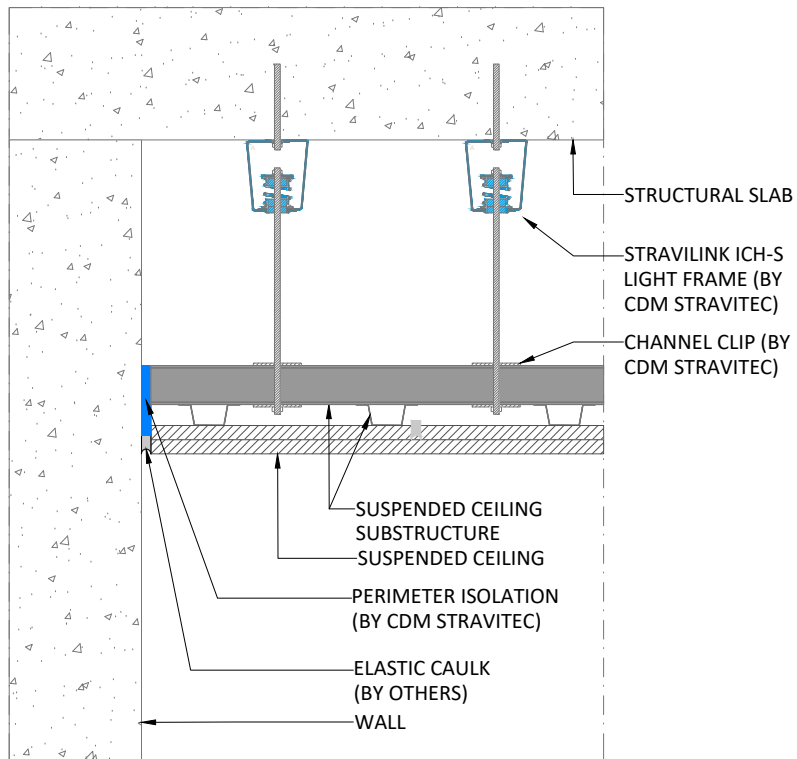

Notes

Legend

First submission	07/05/2026	LCH	A
Revision Description	Date	Drawn	Rev.

Load table

Drawing based on



100 Sunrise Avenue, Unit 202
Toronto, Ontario, M4A 1B3
Canada
PH: +1 905 265 7401
info-ca@cdm-stravitec.com
www.cdm-stravitec.com

This drawing is exclusive property of CDM Stravitec, any reproduction or communication to third parties without prior authorisation is prohibited.


STRAVILINK ICH-S LIGHT FRAME

Directly fixed to ceiling

TYPICAL CROSS SECTION

Drawn:
LCH 07/05/2026
Design:
JMI
Check:
JMI

Scale:
1 1/2" = 1'
Format:
ANSI-A

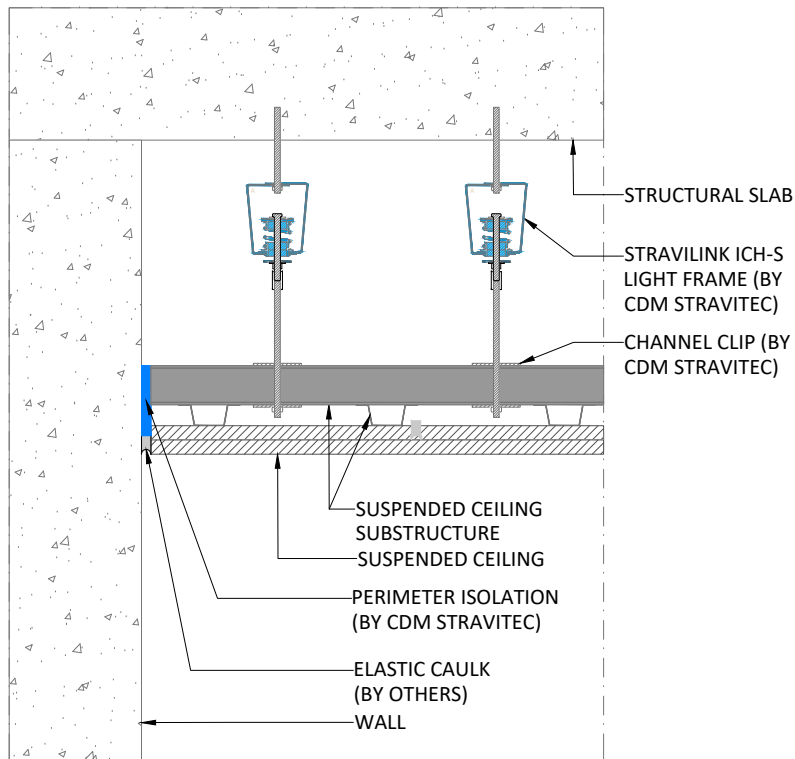

Notes

Legend

First submission	07/05/2026	LCH	A
Revision Description	Date	Drawn	Rev.

Load table

Drawing based on



100 Sunrise Avenue, Unit 202
Toronto, Ontario, M4A 1B3
Canada
PH: +1 905 265 7401
info-ca@cdm-stravitec.com
www.cdm-stravitec.com


This drawing is exclusive property of CDM Stravitec, any reproduction or communication to third parties without prior authorisation is prohibited.

STRAVILINK ICH-S LIGHT FRAME Suspended from ceiling (precompressed)

TYPICAL CROSS SECTION

Drawn:
LCH 07/05/2026
Design:
JMI
Check:
JMI

Scale:
1 1/2" = 1'
Format:
ANSI-A

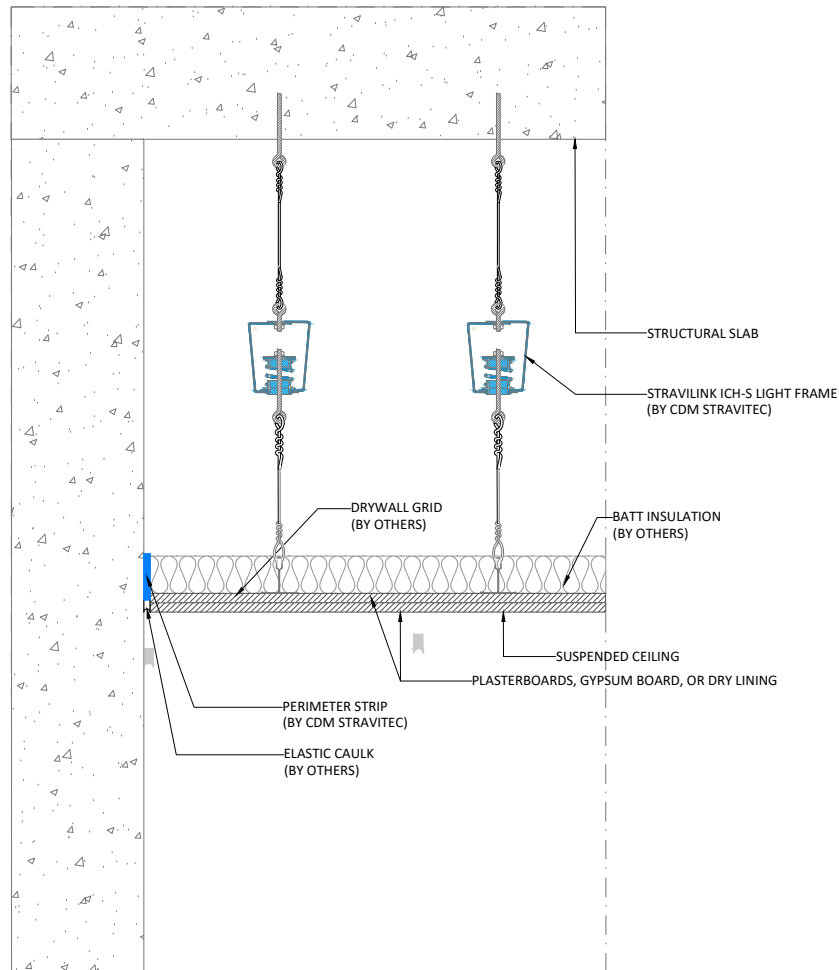

Notes

Legend

First submission	07/05/2026	LCH	A
Revision Description	Date	Drawn	Rev.

Load table

Drawing based on



100 Sunrise Avenue, Unit 202
Toronto, Ontario, M4A 1B3
Canada
PH: +1 905 265 7401
info-ca@cdm-stravitec.com
www.cdm-stravitec.com

This drawing is exclusive property of CDM Stravitec, any reproduction or communication to third parties without prior authorisation is prohibited.

STRAVILINK ICH-S LIGHT FRAME Suspended from ceiling with wire

TYPICAL CROSS SECTION


Drawn:
LCH 07/05/2026

Design:
JMI

Check:
JMI

Scale:
1 1/2" = 1'

Format:
ANSI-A

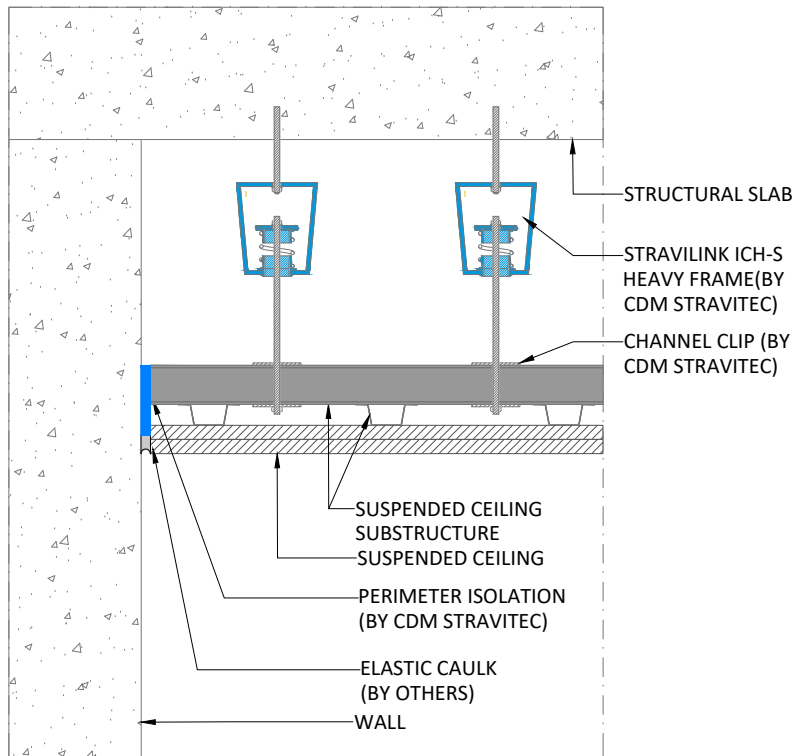

Notes

Legend

First submission	07/05/2026	LCH	A
Revision Description	Date	Drawn	Rev.

Load table

Drawing based on



100 Sunrise Avenue, Unit 202
Toronto, Ontario, M4A 1B3
Canada
PH: +1 905 265 7401
info-ca@cdm-stravitec.com
www.cdm-stravitec.com

This drawing is exclusive property of CDM Stravitec, any reproduction or communication to third parties without prior authorisation is prohibited.

STRAVILINK ICH-S HEAVY FRAME Suspended from ceiling

TYPICAL CROSS SECTION


Drawn:
LCH 07/05/2026

Design:
JMI

Check:
JMI

Scale:
1 1/2" = 1'

Format:
ANSI-A

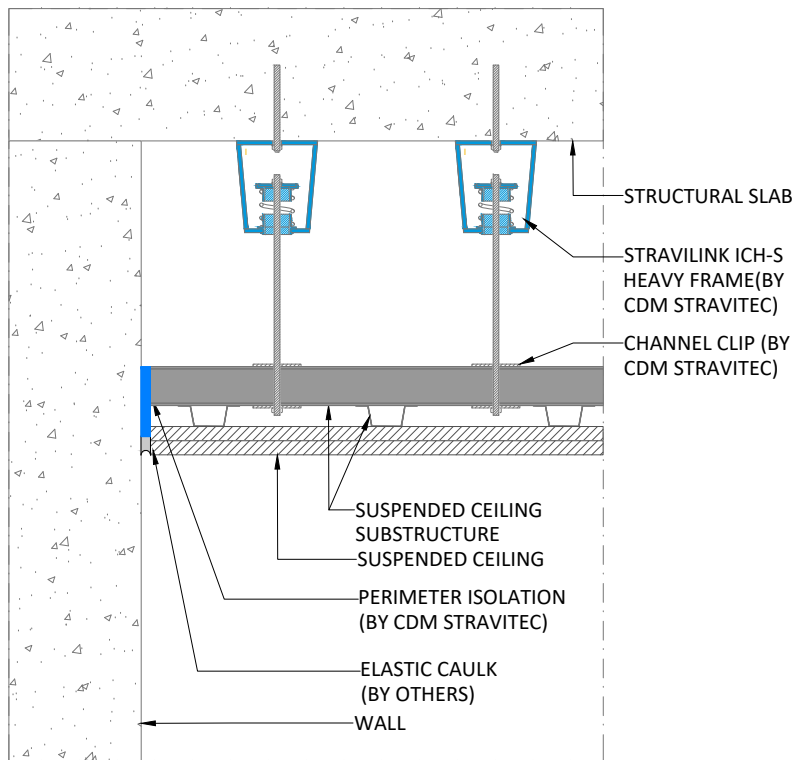

Notes

Legend

First submission	07/05/2026	LCH	A
Revision Description	Date	Drawn	Rev.

Load table

Drawing based on



100 Sunrise Avenue, Unit 202
Toronto, Ontario, M4A 1B3
Canada
PH: +1 905 265 7401
info-ca@cdm-stravitec.com
www.cdm-stravitec.com

This drawing is exclusive property of CDM Stravitec, any reproduction or communication to third parties without prior authorisation is prohibited.


STRAVILINK ICH-S HEAVY FRAME Directly fixed to ceiling

TYPICAL CROSS SECTION

Drawn:
LCH 07/05/2026
Design:
JMI
Check:
JMI

Scale:
1 1/2" = 1'

Format:
ANSI-A

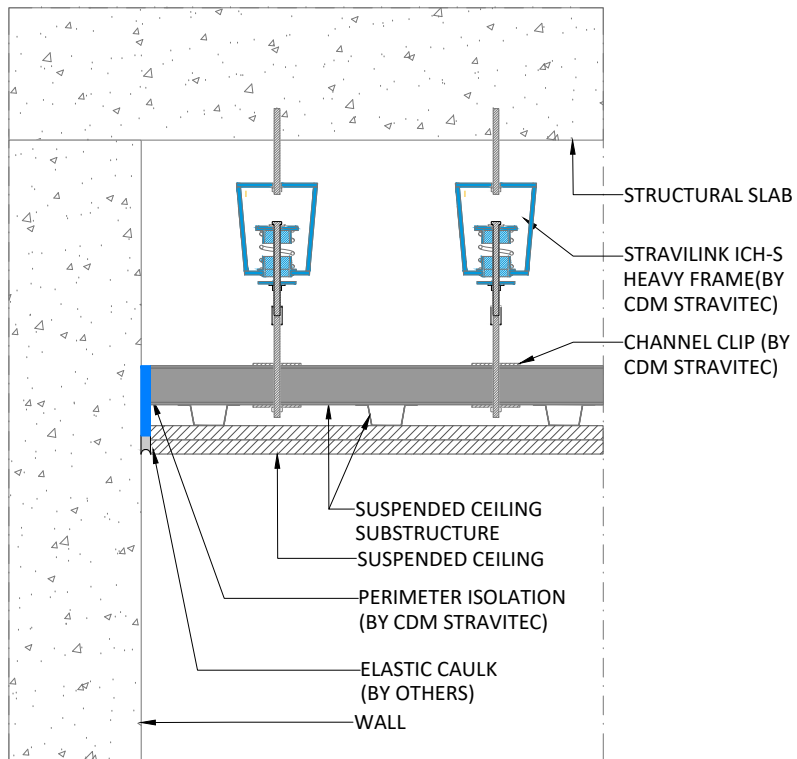

Notes

Legend

First submission	07/05/2026	LCH	A
Revision Description	Date	Drawn	Rev.

Load table

Drawing based on



100 Sunrise Avenue, Unit 202
Toronto, Ontario, M4A 1B3
Canada
PH: +1 905 265 7401
info-ca@cdm-stravitec.com
www.cdm-stravitec.com

This drawing is exclusive property of CDM Stravitec, any reproduction or communication to third parties without prior authorisation is prohibited.


STRAVILINK ICH-S HEAVY FRAME Suspended from ceiling (precompressed)

TYPICAL CROSS SECTION

Drawn:
LCH 07/05/2026
Design:
JMI
Check:
JMI

Scale:
1 1/2" = 1'
Format:
ANSI-A

FRAME

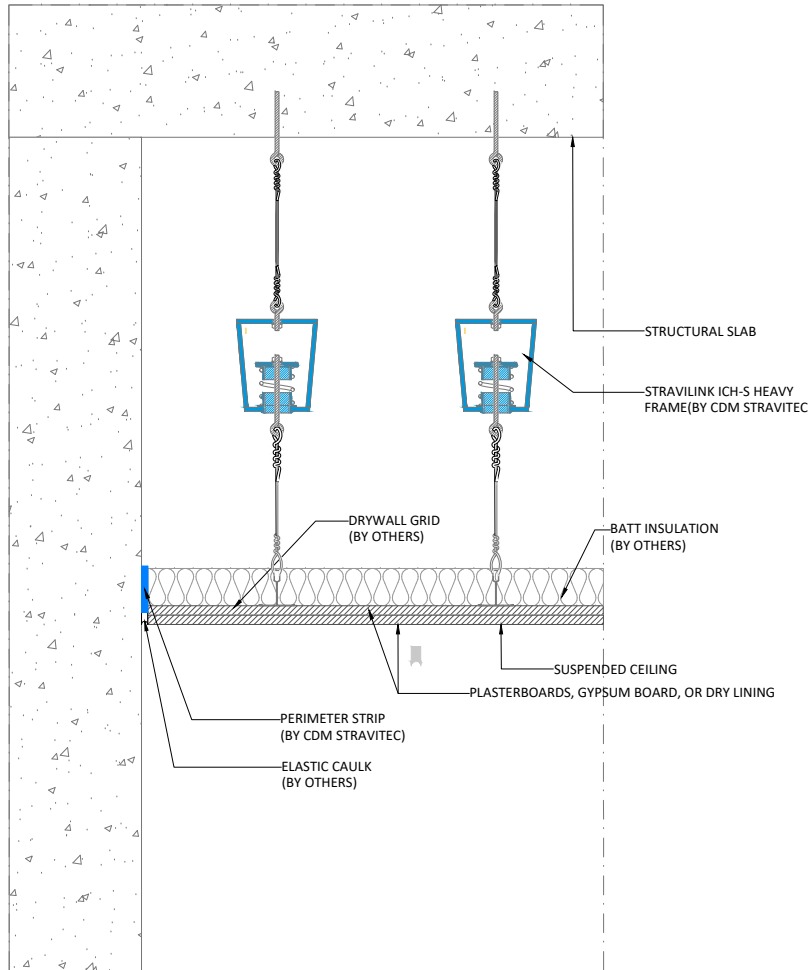

Notes

Legend

First submission	07/05/2026	LCH	A
Revision Description	Date	Drawn	Rev.

Load table

Drawing based on



100 Sunrise Avenue, Unit 202
Toronto, Ontario, M4A 1B3
Canada
PH: +1 905 265 7401
info-ca@cdm-stravitec.com
www.cdm-stravitec.com


This drawing is exclusive property of CDM Stravitec, any reproduction or communication to third parties without prior authorisation is prohibited.

STRAVILINK ICH-S HEAVY FRAME Suspended from ceiling with wire

TYPICAL CROSS SECTION

Drawn:
LCH 07/05/2026
Design:
JMI
Check:
JMI

Scale:
1 1/2" = 1'
Format:
ANSI-A

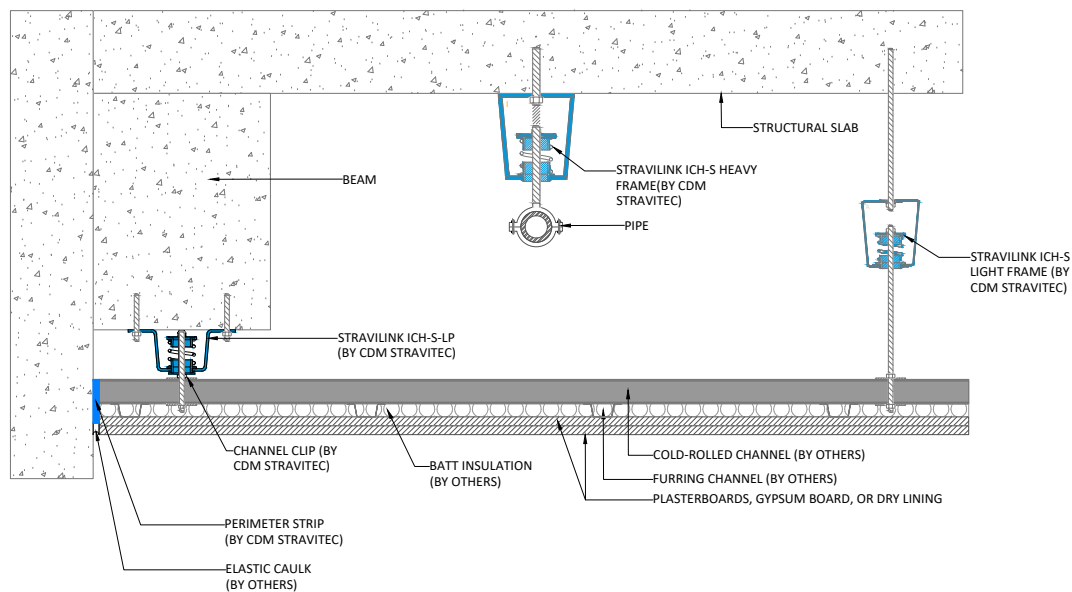

Notes

Legend

First submission	07/05/2026	LCH	A
Revision Description	Date	Drawn	Rev.

Load table

Drawing based on



100 Sunrise Avenue, Unit 202
Toronto, Ontario, M4A 1B3
Canada
PH: +1 905 265 7401
info-ca@cdm-stravitec.com
www.cdm-stravitec.com

This drawing is exclusive property of CDM Stravitec, any reproduction or communication to third parties without prior authorisation is prohibited.

STRAVILINK ICH-S 3 Variants With cold-rolled channel and furring channel


TYPICAL CROSS SECTION

Drawn:
LCH 07/05/2026
Design:
JMI
Check:
JMI

Scale:

Format:



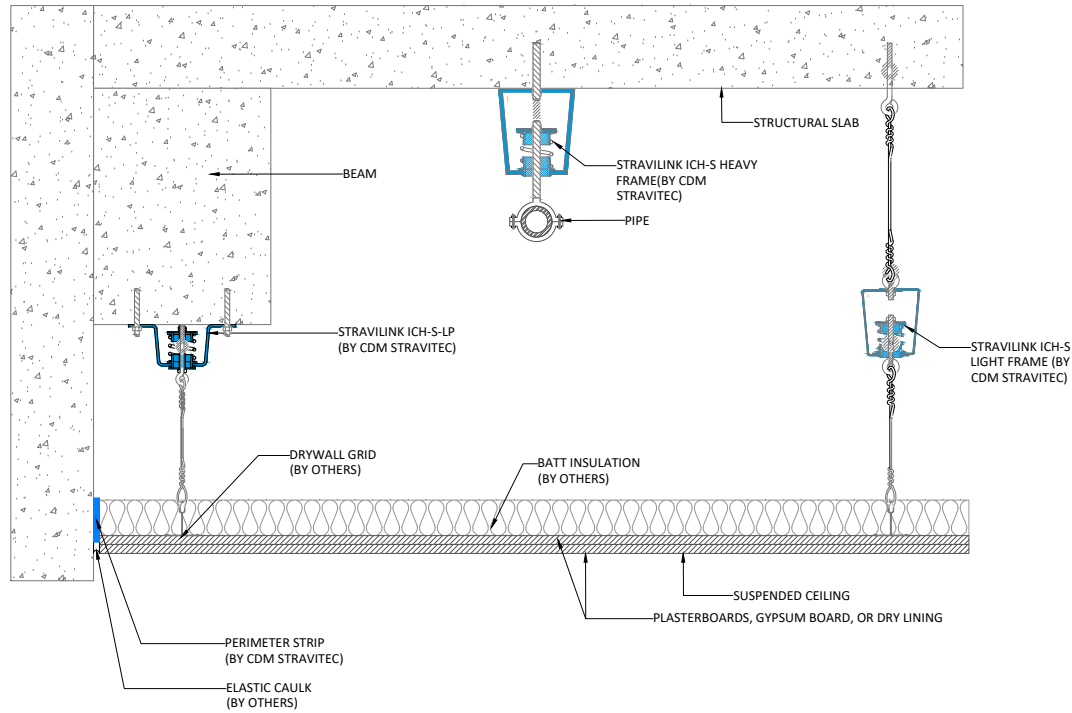

Notes

Legend

First submission	07/05/2026	LCH	A
Revision Description	Date	Drawn	Rev.

Load table

Drawing based on

cdm
stravitec

100 Sunrise Avenue, Unit 202
Toronto, Ontario, M4A 1B3
Canada
PH: +1 905 265 7401
info-ca@cdm-stravitec.com
www.cdm-stravitec.com

This drawing is exclusive property of CDM Stravitec, any reproduction or communication to third parties without prior authorisation is prohibited.

STRAVILINK ICH-S 3 Variants With drywall grid


TYPICAL CROSS SECTION

Drawn:
LCH 07/05/2026
Design:
JMI
Check:
JMI

Scale:

Format:

ANSI-A

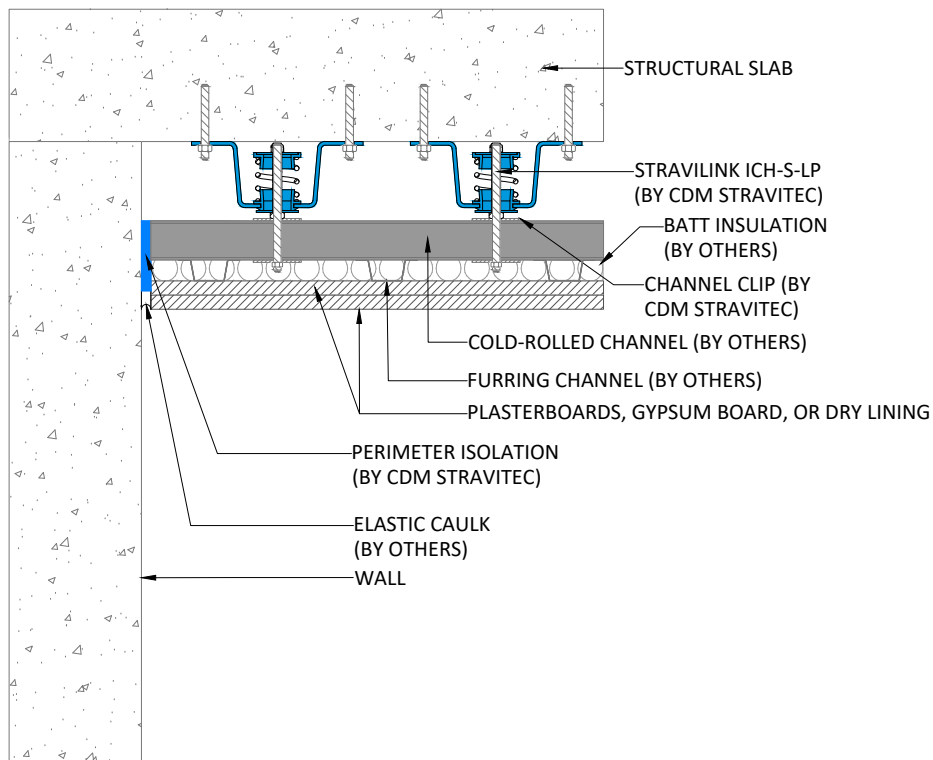

Notes

Legend

First submission	07/05/2026	LCH	A
Revision Description	Date	Drawn	Rev.

Load table

Drawing based on



100 Sunrise Avenue, Unit 202
Toronto, Ontario, M4A 1B3
Canada
PH: +1 905 265 7401
info-ca@cdm-stravitec.com
www.cdm-stravitec.com


This drawing is exclusive property of CDM Stravitec, any reproduction or communication to third parties without prior authorisation is prohibited.

STRAVILINK ICH-S-LP
With Channel Clip + rod 5.5"

TYPICAL CROSS SECTION

Drawn:
LCH 07/05/2026
Design:
JMI
Check:
JMI

Scale:
1 1/2" = 1'
Format:
ANSI-A

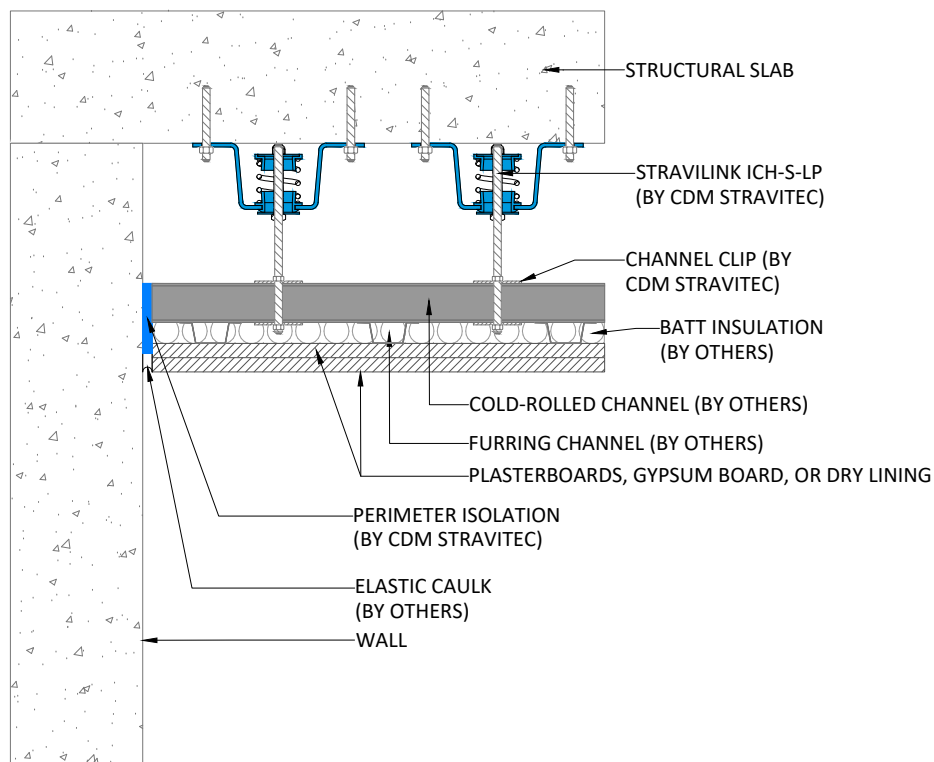

Notes

Legend

First submission	07/05/2026	LCH	A
Revision Description	Date	Drawn	Rev.

Load table

Drawing based on



100 Sunrise Avenue, Unit 202
Toronto, Ontario, M4A 1B3
Canada
PH: +1 905 265 7401
info-ca@cdm-stravitec.com
www.cdm-stravitec.com

This drawing is exclusive property of CDM Stravitec, any reproduction or communication to third parties without prior authorisation is prohibited.

STRAVILINK ICH-S-LP With Channel Clip + rod 8"

TYPICAL CROSS SECTION

Drawn:
LCH 07/05/2026
Design:
JMI
Check:
JMI

Scale:
1 1/2" = 1'
Format:
ANSI-A